


FLOOR PLAN
NTS

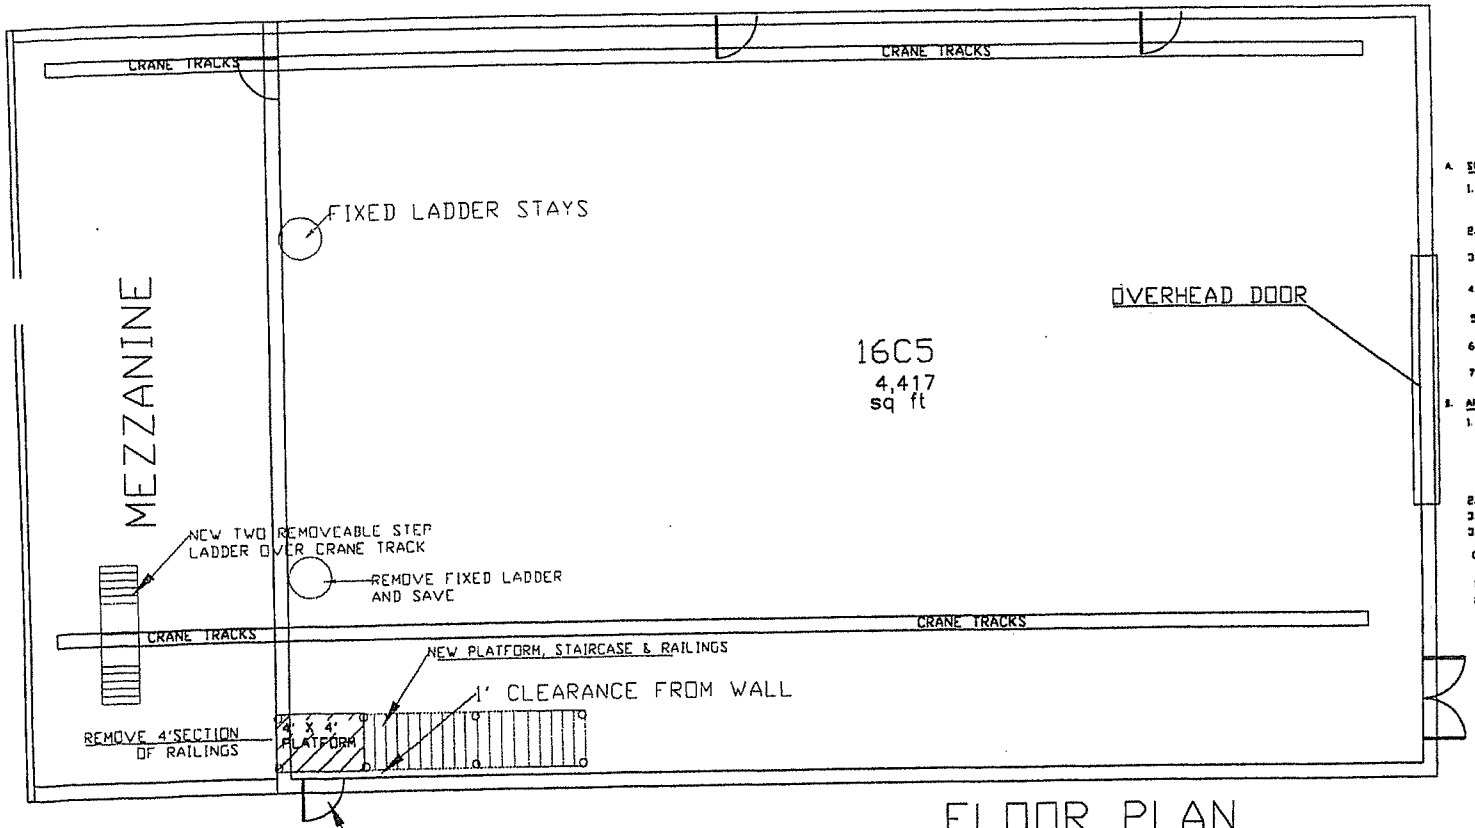


| REVISIONS | | | |
|---|---|---|---|
| SYMBOL | DESCRIPTION | DATE | APPROVED |
| | | | |

## GENERAL NOTES

A. SCOPE OF WORK :

1. THE CONTRACTOR SHALL VISIT THE JOB SITE, OBSERVE THE SITE CONDITIONS AND TAKE NECESSARY MEASUREMENTS TO CARRY OUT THE MODIFICATION OF THE PLATFORM & STAIRCASE.
2. THE CONTRACTOR SHALL PROVIDE THE TEMPORARY FENCING AROUND THE WORK AREA AS REQUIRED.
3. THE CONTRACTOR SHALL REMOVE EXISTING HAND RAIL FOR NEW STAIRCASE. SHALL REMOVE EXISTING FIXED LADDER AND SAVE FOR CATWALK.
4. THE CONTRACTOR SHALL FABRICATE AND INSTALL METAL PLATFORM, STAIRCASE AND HAND RAILS.
5. APPLY ONE COAT OF PRIMER AND TWO COATS OF OIL BASED METAL PAINT MATCHING TO THE COLOR OF ROOM.
6. THE CONTRUCTION WORK SHALL BE DURING NORMAL WORKING HOURS FROM 7:00 AM TO 4:00 PM.
7. NO WORK SHALL BE SCHEDULED ON FEDERAL HOLIDAYS OR WEEK ENDS.

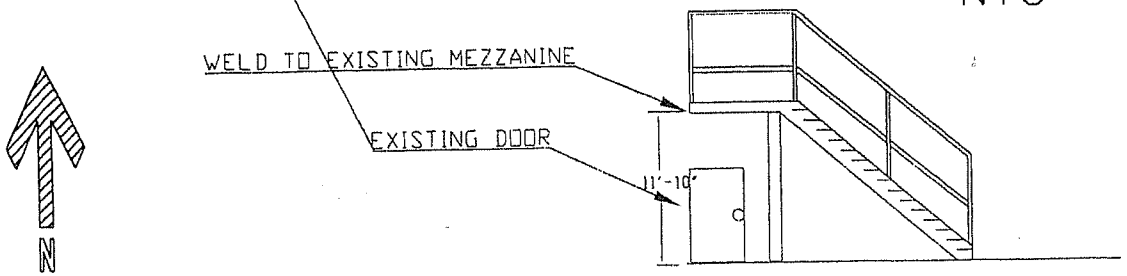B. APPLICABLE CODES :

1. THE CONTRACTOR SHALL COMPLY WITH OSHA AND APPLICABLE SUBPARTS OF 29 CFR 1910 AND 1926 INCLUDING, BUT NOT LIMITED TO, SUBPART C, GENERAL SAFETY AND HEALTH PROVISIONS; SUBPART E, PERSONNEL PROTECTIVE EQUIPMENT; SUBPART I, TOOLS- HAND AND POWER AND SUBPART J, WELDING & CUTTING.
2. AISC THIRTEENTH EDITION FOR STUTURAL STEEL.
3. AWS D1.1 WELDING CODE FOR ALL WELDING WORK.
3. ASTM FOR MATERIAL STANDARD AND TESTING.

C. MATERIALS :

1. STUCTURAL STEEL SHALL CONFORM ASTM A36, Fy=36,000 PSI.
2. WELDING RODS SHALL CONFORM EXX70.

| | | |
|---|---|---|
| FPE | DESIGN D.KELLER 9/11 | DEPARTMENT OF THE NAVY NAVAL FACILITIES ENGINEERING COMMAND NAVAL RESEARCH LABORATORY |
| ROICC | DRAWN D.KELLER 9/11 | |
| NRL R&DSD | CHECKED | DESIGN STAIRCASE BLDG.A-59 RM.16C5 |
| | SUPV'R S.DAULAT 9/11 | |
| | SAFETY OFF | SIZE D · CODE IDENT NO 80091 · NAVFAC DRAWING NO · CONSTR. CONTR. NO · SCALE: AS SHOWN · SPEC · SHEET 1 OF 1 |
| | | WR NO 4788 · RDSDR 14122 |