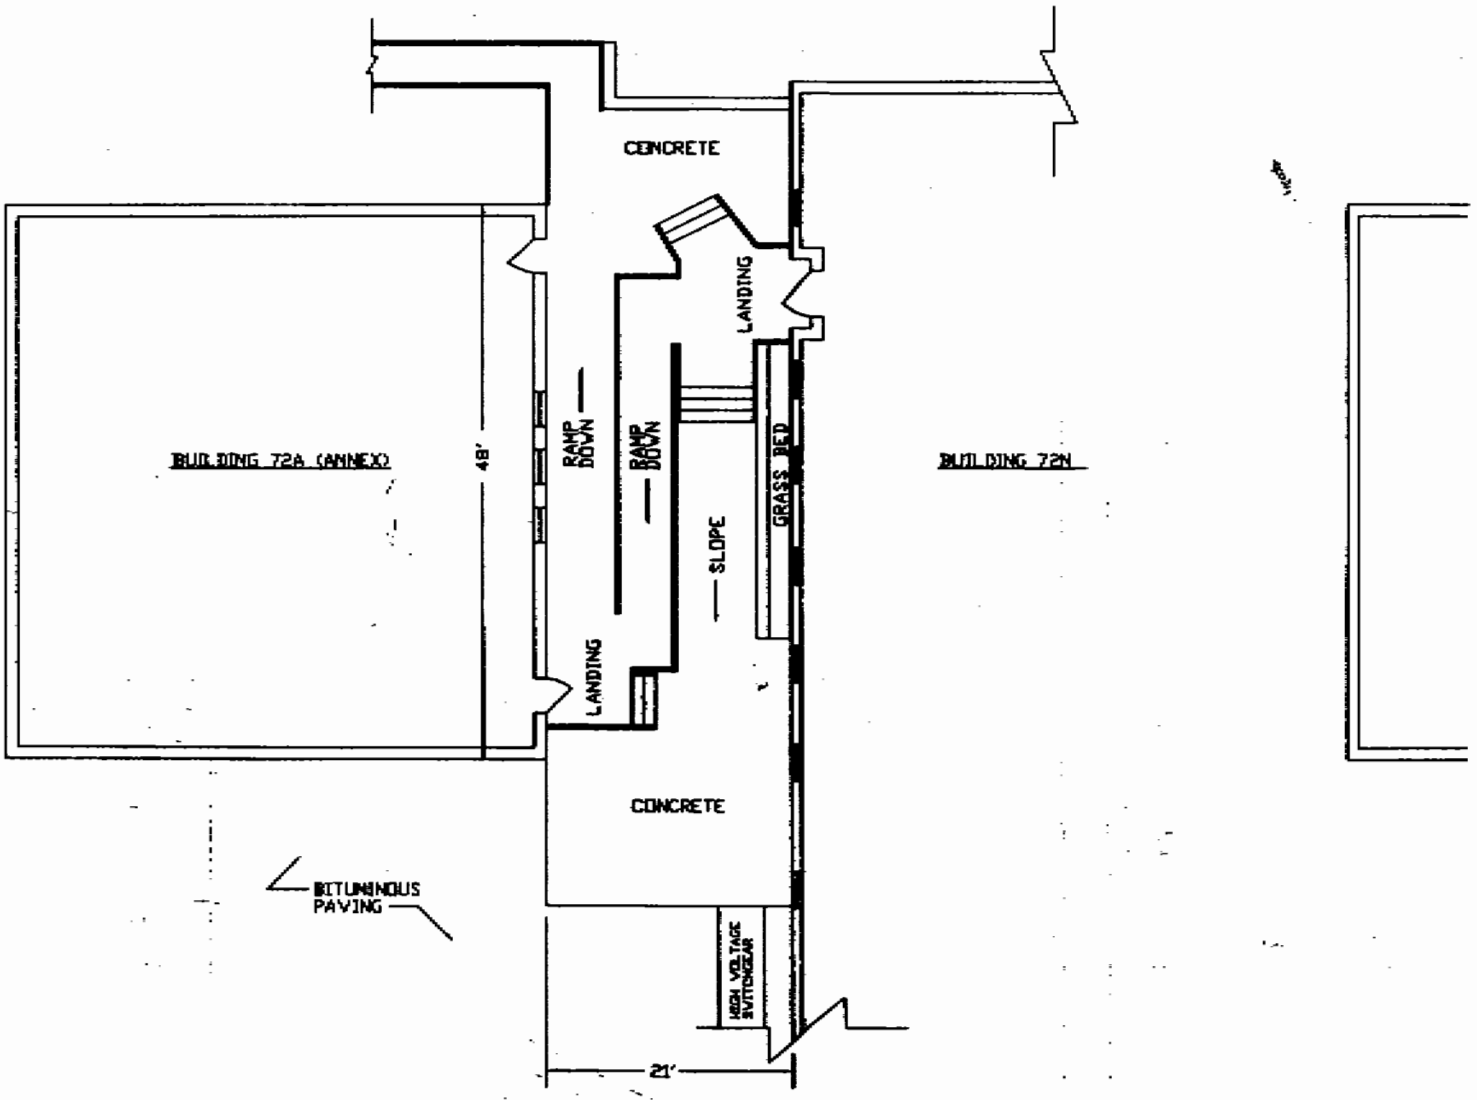

BUILDING 72N , WEST SIDE, EXTERIOR PART. PLAN
EXISTING CONDITIONS
SCALE: 1/8" = 1'-0"

1/8" =

REVISIONS			
SYMBOL	DESCRIPTION	DATE	APPROVED

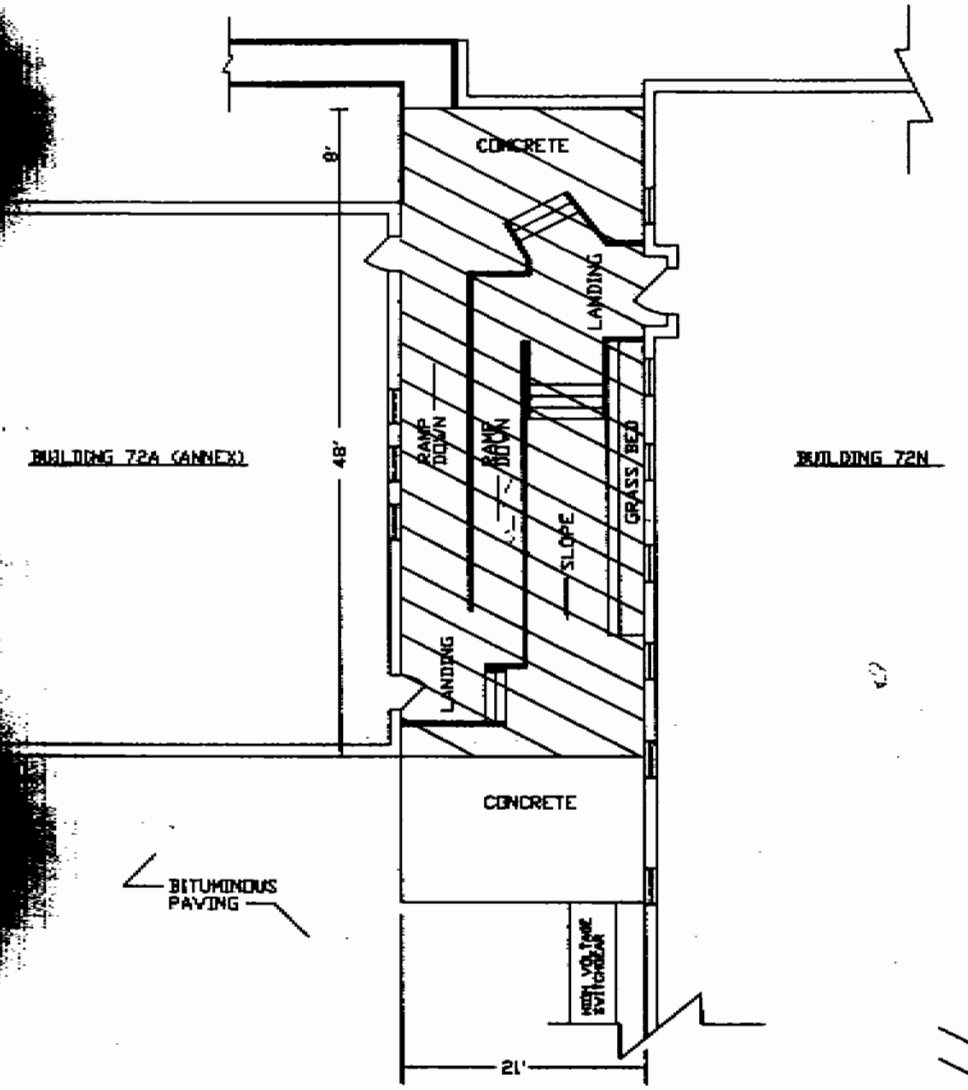

SYMBOLS:

— DIAGONAL LINES REPRESENT AREA OF NEW CANOPY SIZE IS APPROXIMATELY 21' X 56' (1,176 S.F.)

BUILDING 72N , WEST SIDE, EXTERIOR PART. PLAN
AREA OF NEW WORK
SCALE: 1/8" = 1'-0"

GRAPHIC SCALE

5' 0' 5' 10' 15' 20' 25'

IF THIS DRAWING IS REDUCED, GRAPHIC SCALES MUST BE USED

FPC	DESIGN	DEPARTMENT OF THE NAVY NAVAL FACILITIES ENGINEERING COMMAND NAVAL RESEARCH LABORATORY WASHINGTON, D.C. 20375-5320
ROICC	DRAWN H. HUDSON 7-04	PROVIDE OVERHANG BUILDING 72N, WEST SIDE
	CHECKED	
	SUPV'R	
	SAFETY OFF	
	APPROVED / DATE	SIZE D · CODE IDENT NO. 80091 · NAVFAC DRAWING NO. SKETCH ONLY FOR INFO
	APPROVED / DATE	CONSTR. CONTR. NO.
	APPROVED AND DRAWING / DATE	SCALE AS SHOWN · SPEC. · SHEET 1 OF 1
		WR NO. 2023 · RDSN N/A