Attachment 1
RFQ N00173-14-Q-0300

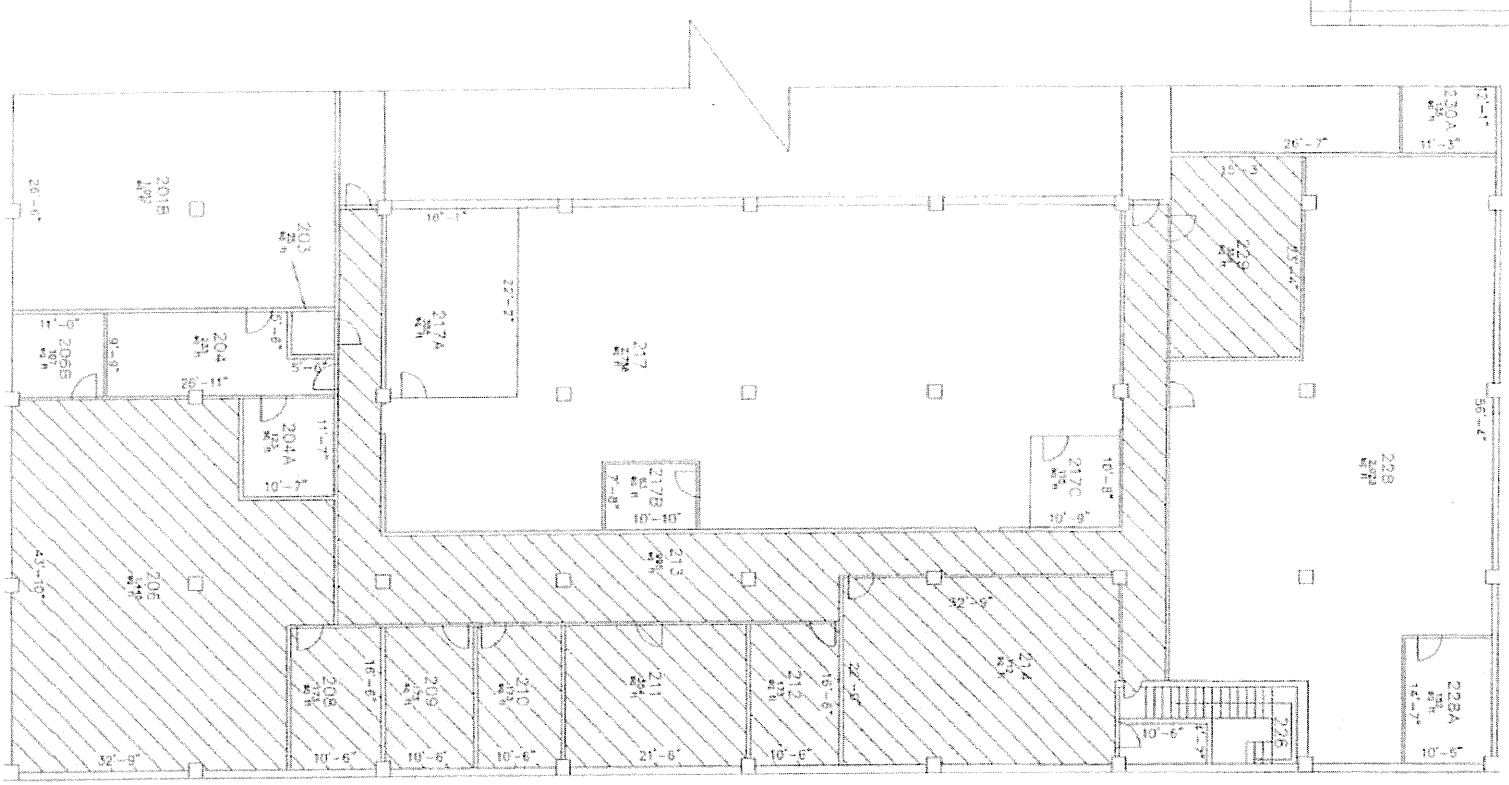

FLOOR PLAN
NTS

NOTES:

1. REMOVE EXISTING CARPET TILES AND COVE BASE. INSTALL NEW CARPET TILES AND COVE BASE IN WORK AREA.

WORK AREA

DESIGN D. KELLER 5/14	DEPARTMENT OF THE NAVY NAVAL FACILITIES ENGINEERING COMMAND NAVAL RESEARCH LABORATORY	
DRAWN D. KELLER 5/14		
CHECKED		
SUPVR S. DAULAT 5/14	REPLACE CARPET 2ND FLOOR BUILDING 222	
SAFETY OFF		
	D 00091	SHEET JOB
	SCALE	SHEET 1 OF 1
		5493 14302