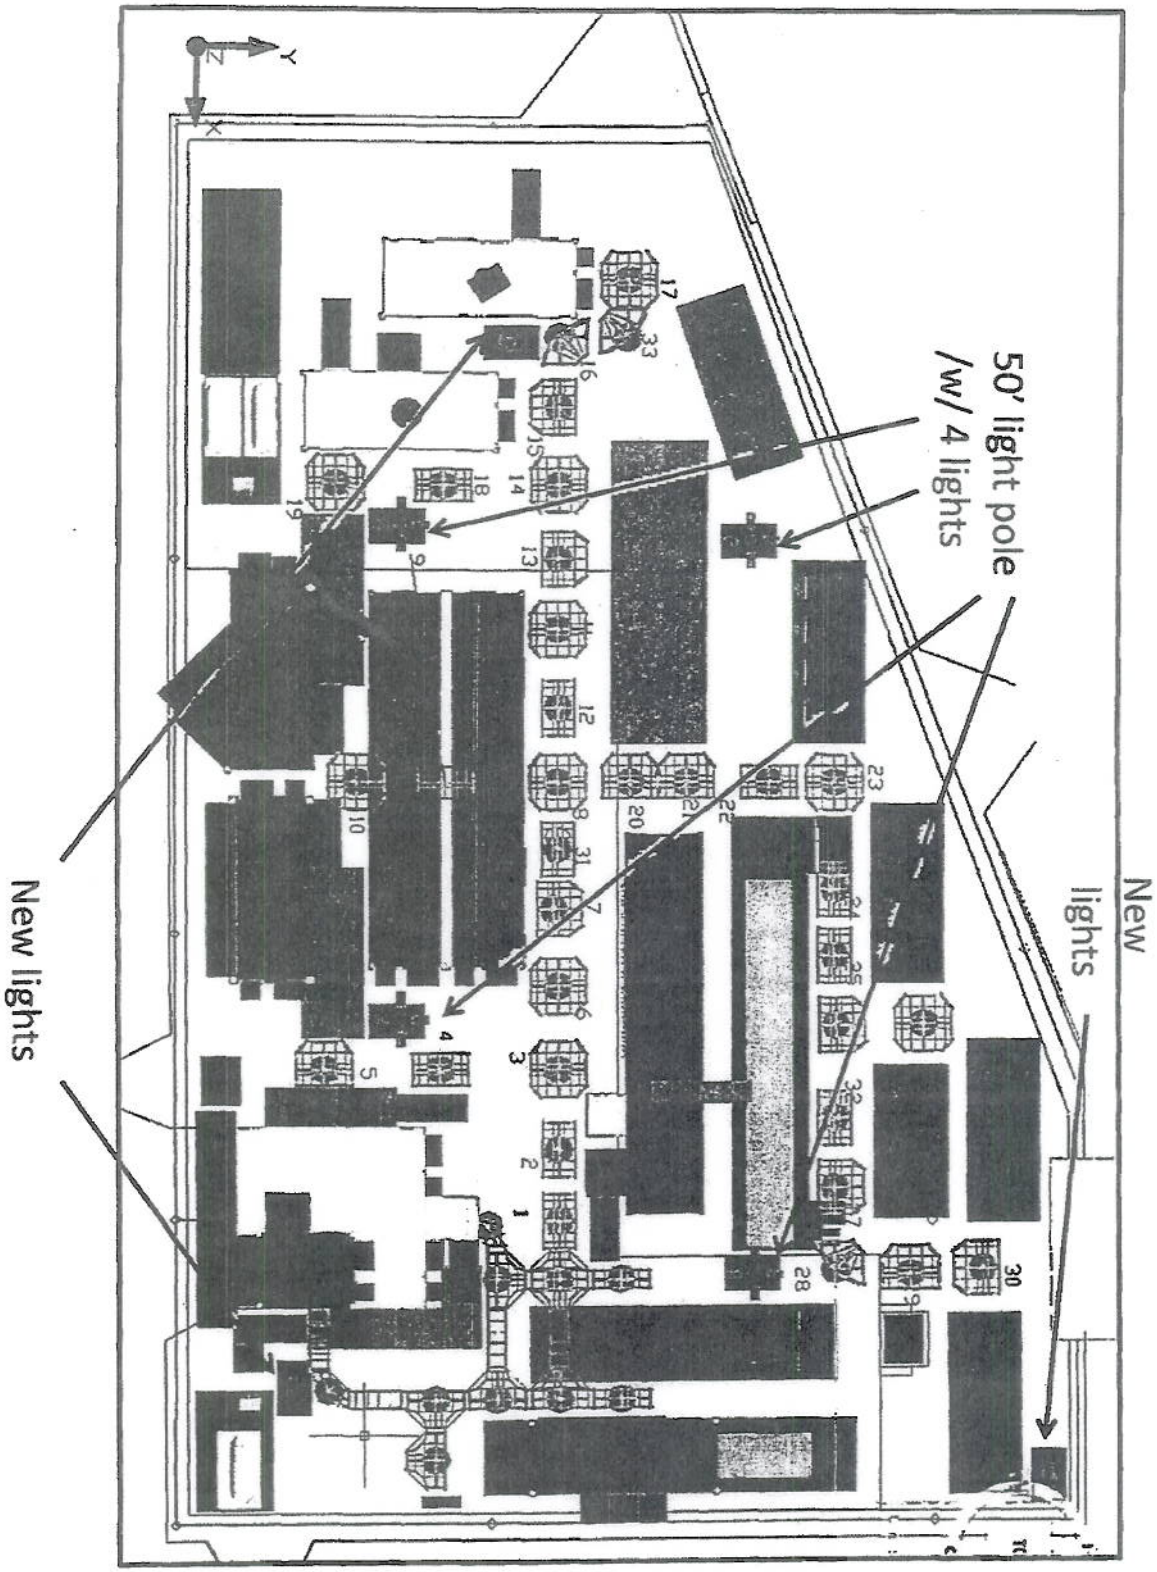
New lights
50' light pole /w/ 4 lights
New lights